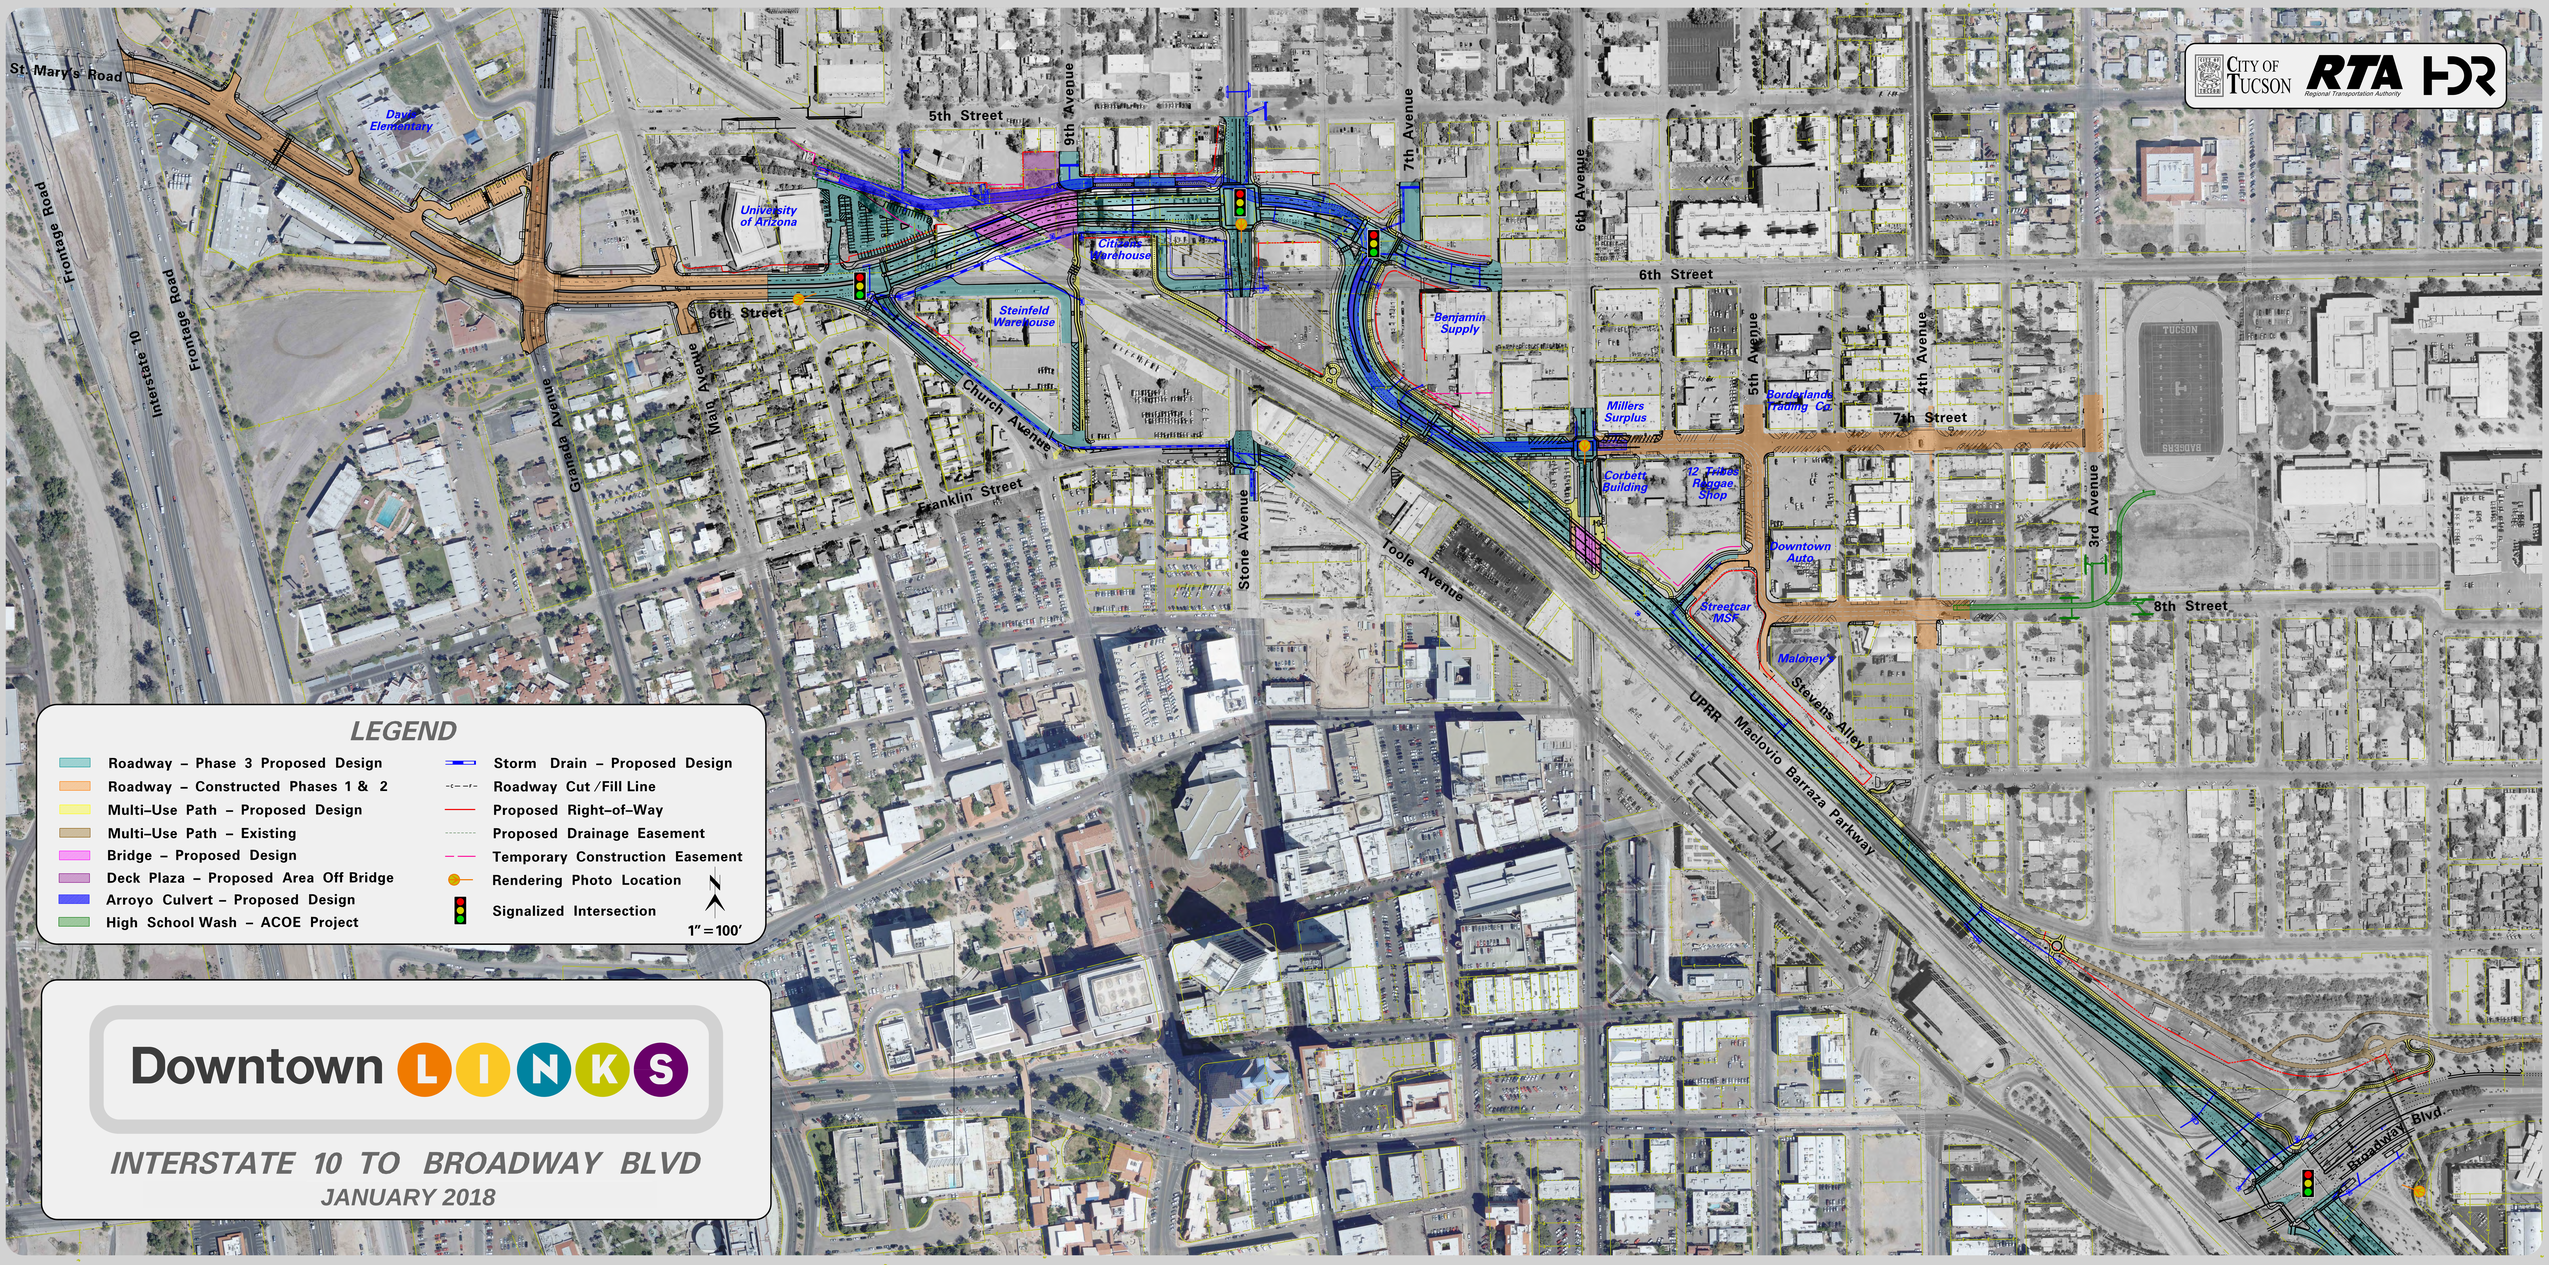
City of Tucson
RTA Regional Transportation Authority
HDR
St. Mary's Road
Frontage Road
Interstate 10
Frontage Road
Davis Elementary
University of Arizona
5th Street
9th Avenue
7th Avenue
6th Avenue
6th Street
Citizens Warehouse
Steinfeld Warehouse
Benjamin Supply
Millers Surplus
Corbett Building
12 Tribes Reggae Shop
Downtown Auto
Streetcar MSF
Maloney
Granada Avenue
Main Avenue
Church Avenue
Franklin Street
Stone Avenue
Toole Avenue
5th Avenue
4th Avenue
3rd Avenue
7th Street
8th Street
Stevens Alley
UPRR
Maclovio Barraza Parkway
Broadway Blvd.
LEGEND
Roadway – Phase 3 Proposed Design
Roadway – Constructed Phases 1 & 2
Multi-Use Path – Proposed Design
Multi-Use Path – Existing
Bridge – Proposed Design
Deck Plaza – Proposed Area Off Bridge
Arroyo Culvert – Proposed Design
High School Wash – ACOE Project
Storm Drain – Proposed Design
Roadway Cut/Fill Line
Proposed Right-of-Way
Proposed Drainage Easement
Temporary Construction Easement
Rendering Photo Location
Signalized Intersection
N
1" = 100'
Downtown LINKS
INTERSTATE 10 TO BROADWAY BLVD
JANUARY 2018